



PROPOSED FURNITURE and EQUIPMENT LAYOUT - CAFE AREA

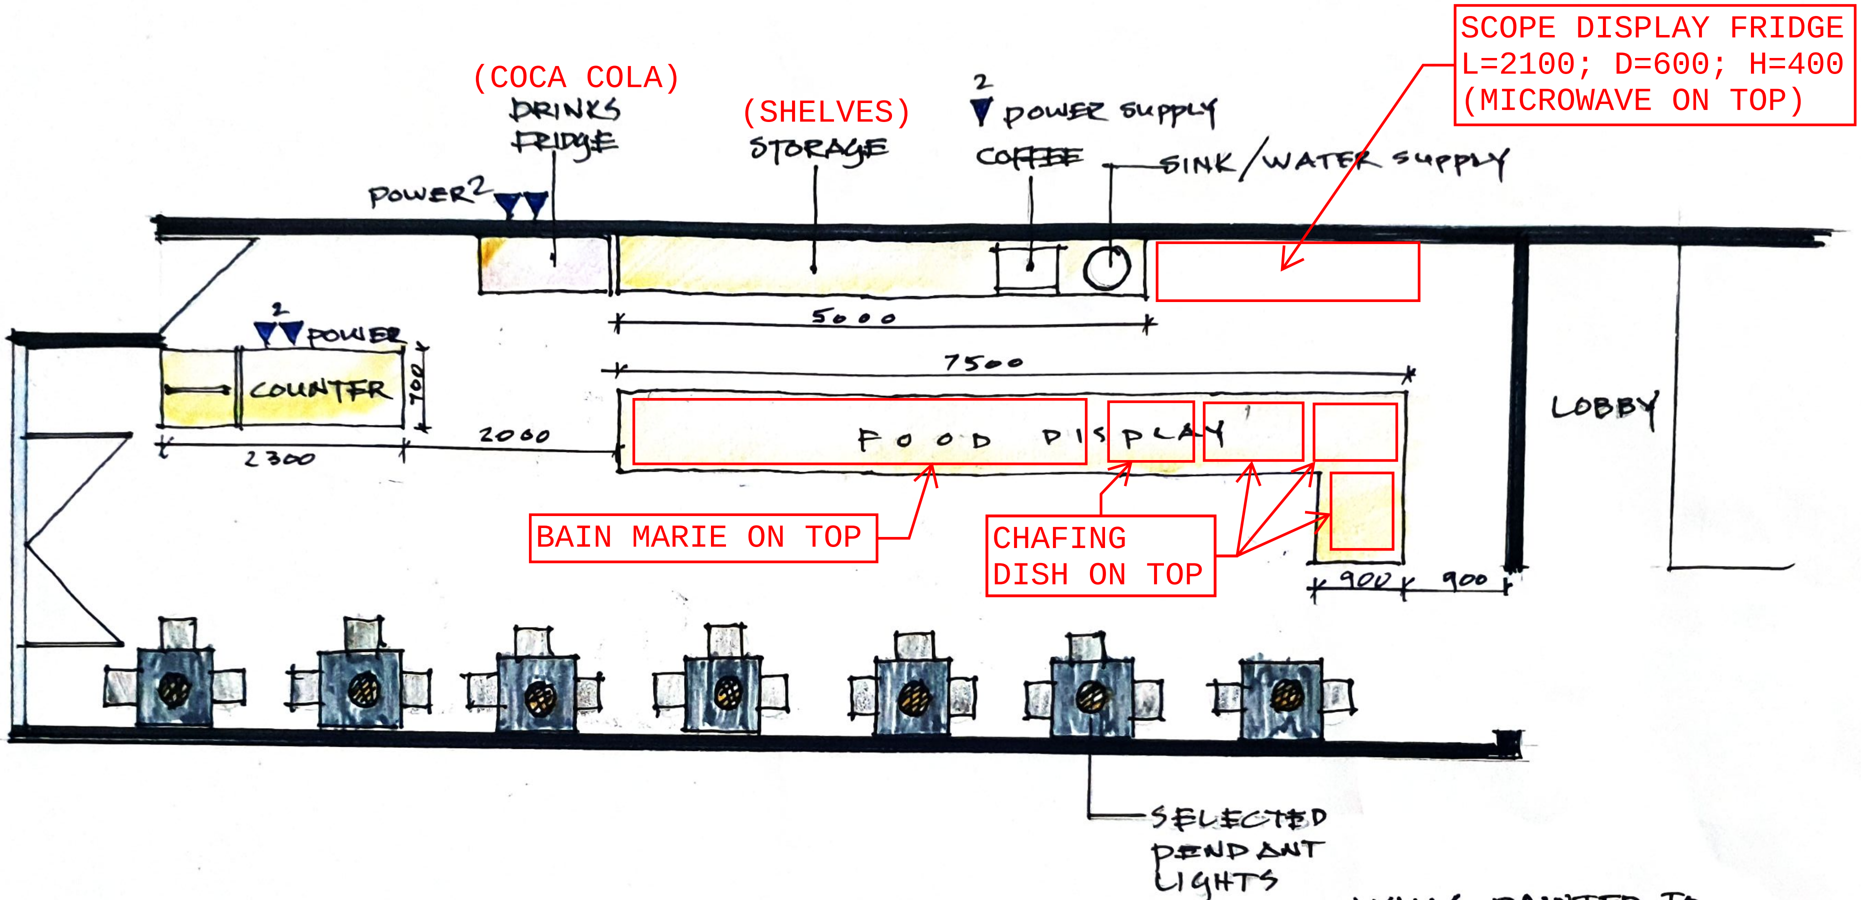

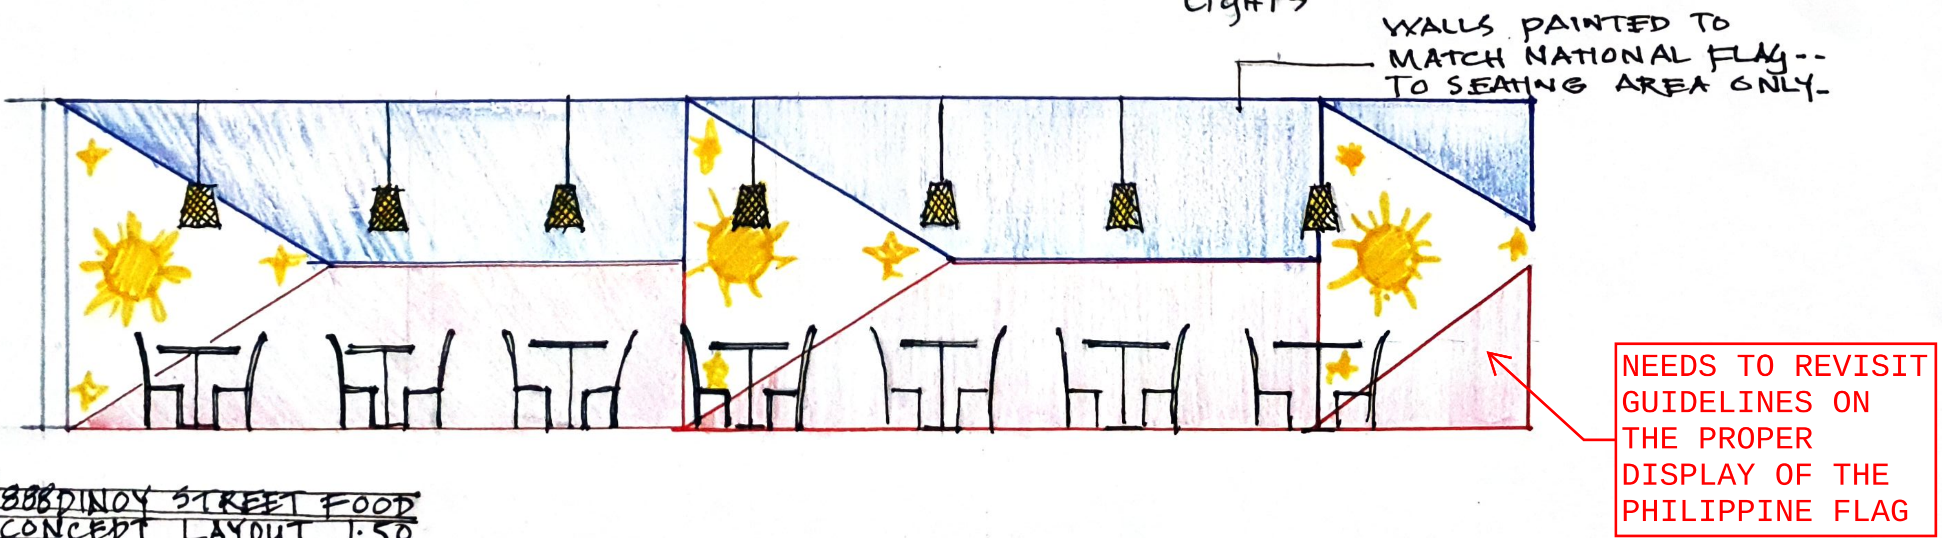

888PINOY STREET FOOD
CONCEPT LAYOUT 1:50

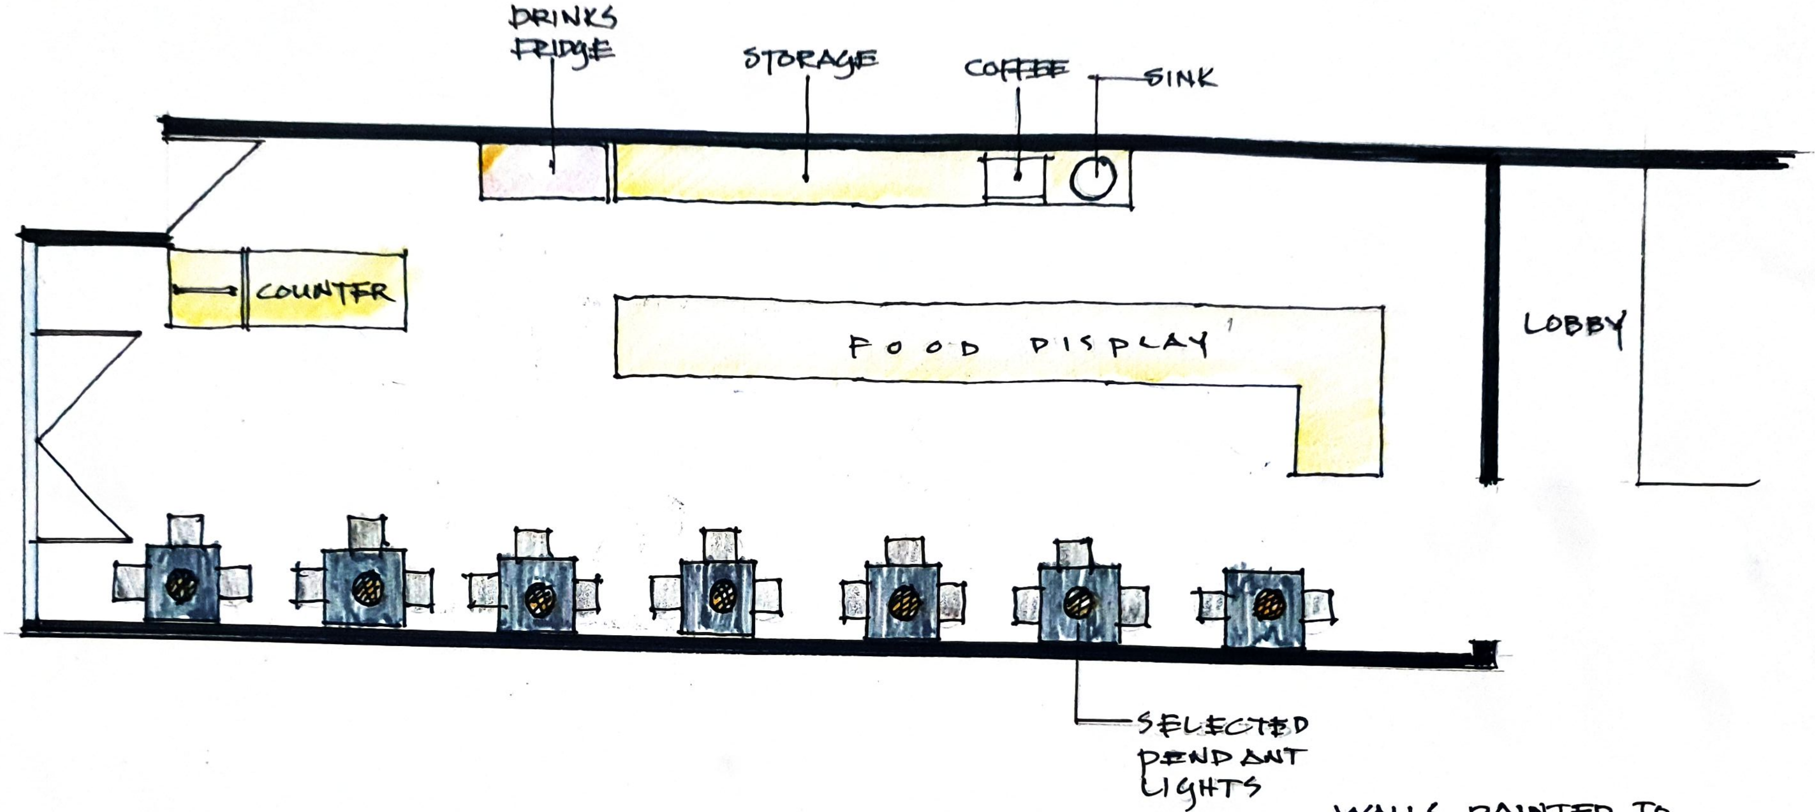

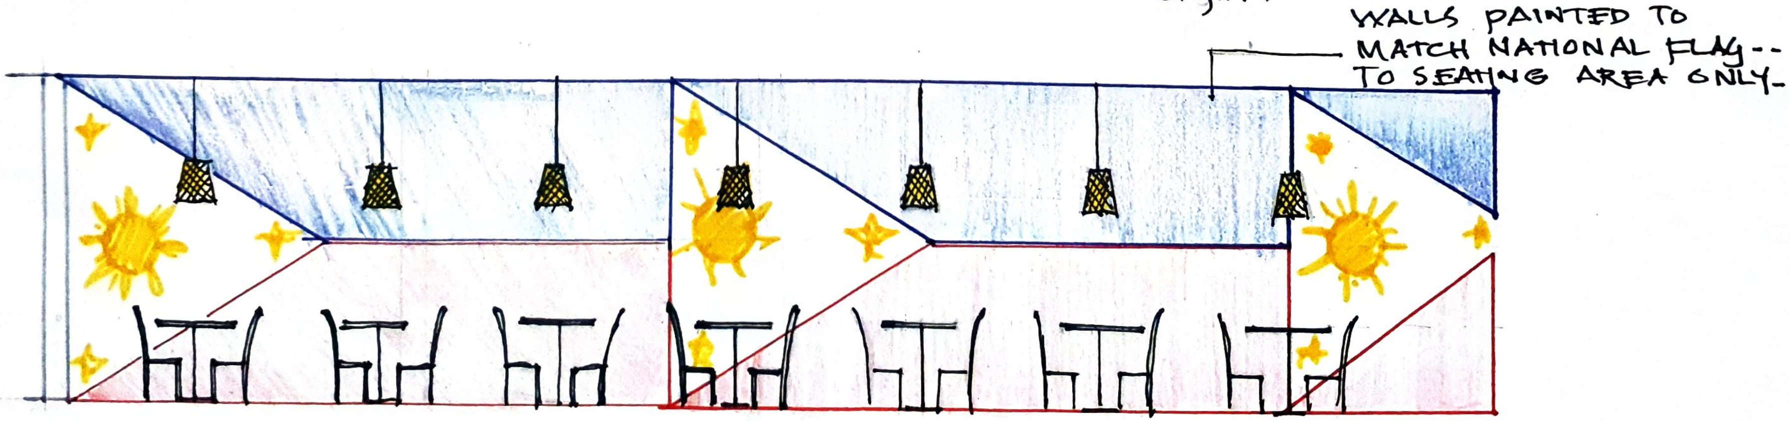

888DINOY STREET FOOD
CONCEPT LAYOUT 1:50